



# HAJIAN

ARCHITECTS

The Contractor shall verify all dimensions at the site and promptly notify the architect in writing of any discrepancies.

No.	Date	Revision
-----	------	----------

56 Dexter Avenue

Watertown, MA 02472

Telephone 617.926.8282

Facsimile 617.926.8280

The use of these plans and specifications is restricted to the original site for which they were prepared, and publication thereof is expressly limited to such use. Review, reproduction or publication by any method in whole or in part is prohibited. Title to the plans and specifications and authorization of their use remains with the architect and visual contact with them constitutes prima facie evidence of the acceptance of these restrictions.


© 2015 Hajian Architects Inc.

403 MEMORIAL DRIVE  
CAMBRIDGE, MA

## DIKE ADDITION/ RENOVATION

PROPOSED  
SECOND FLOOR  
PLAN

SCALE	1/4" = 1'-0"	DRAWING NO.	A-1.2
DATE	4-24-15		
DRAWN BY	DH		
JOB NO.	1408	SHEET 6 OF 68	

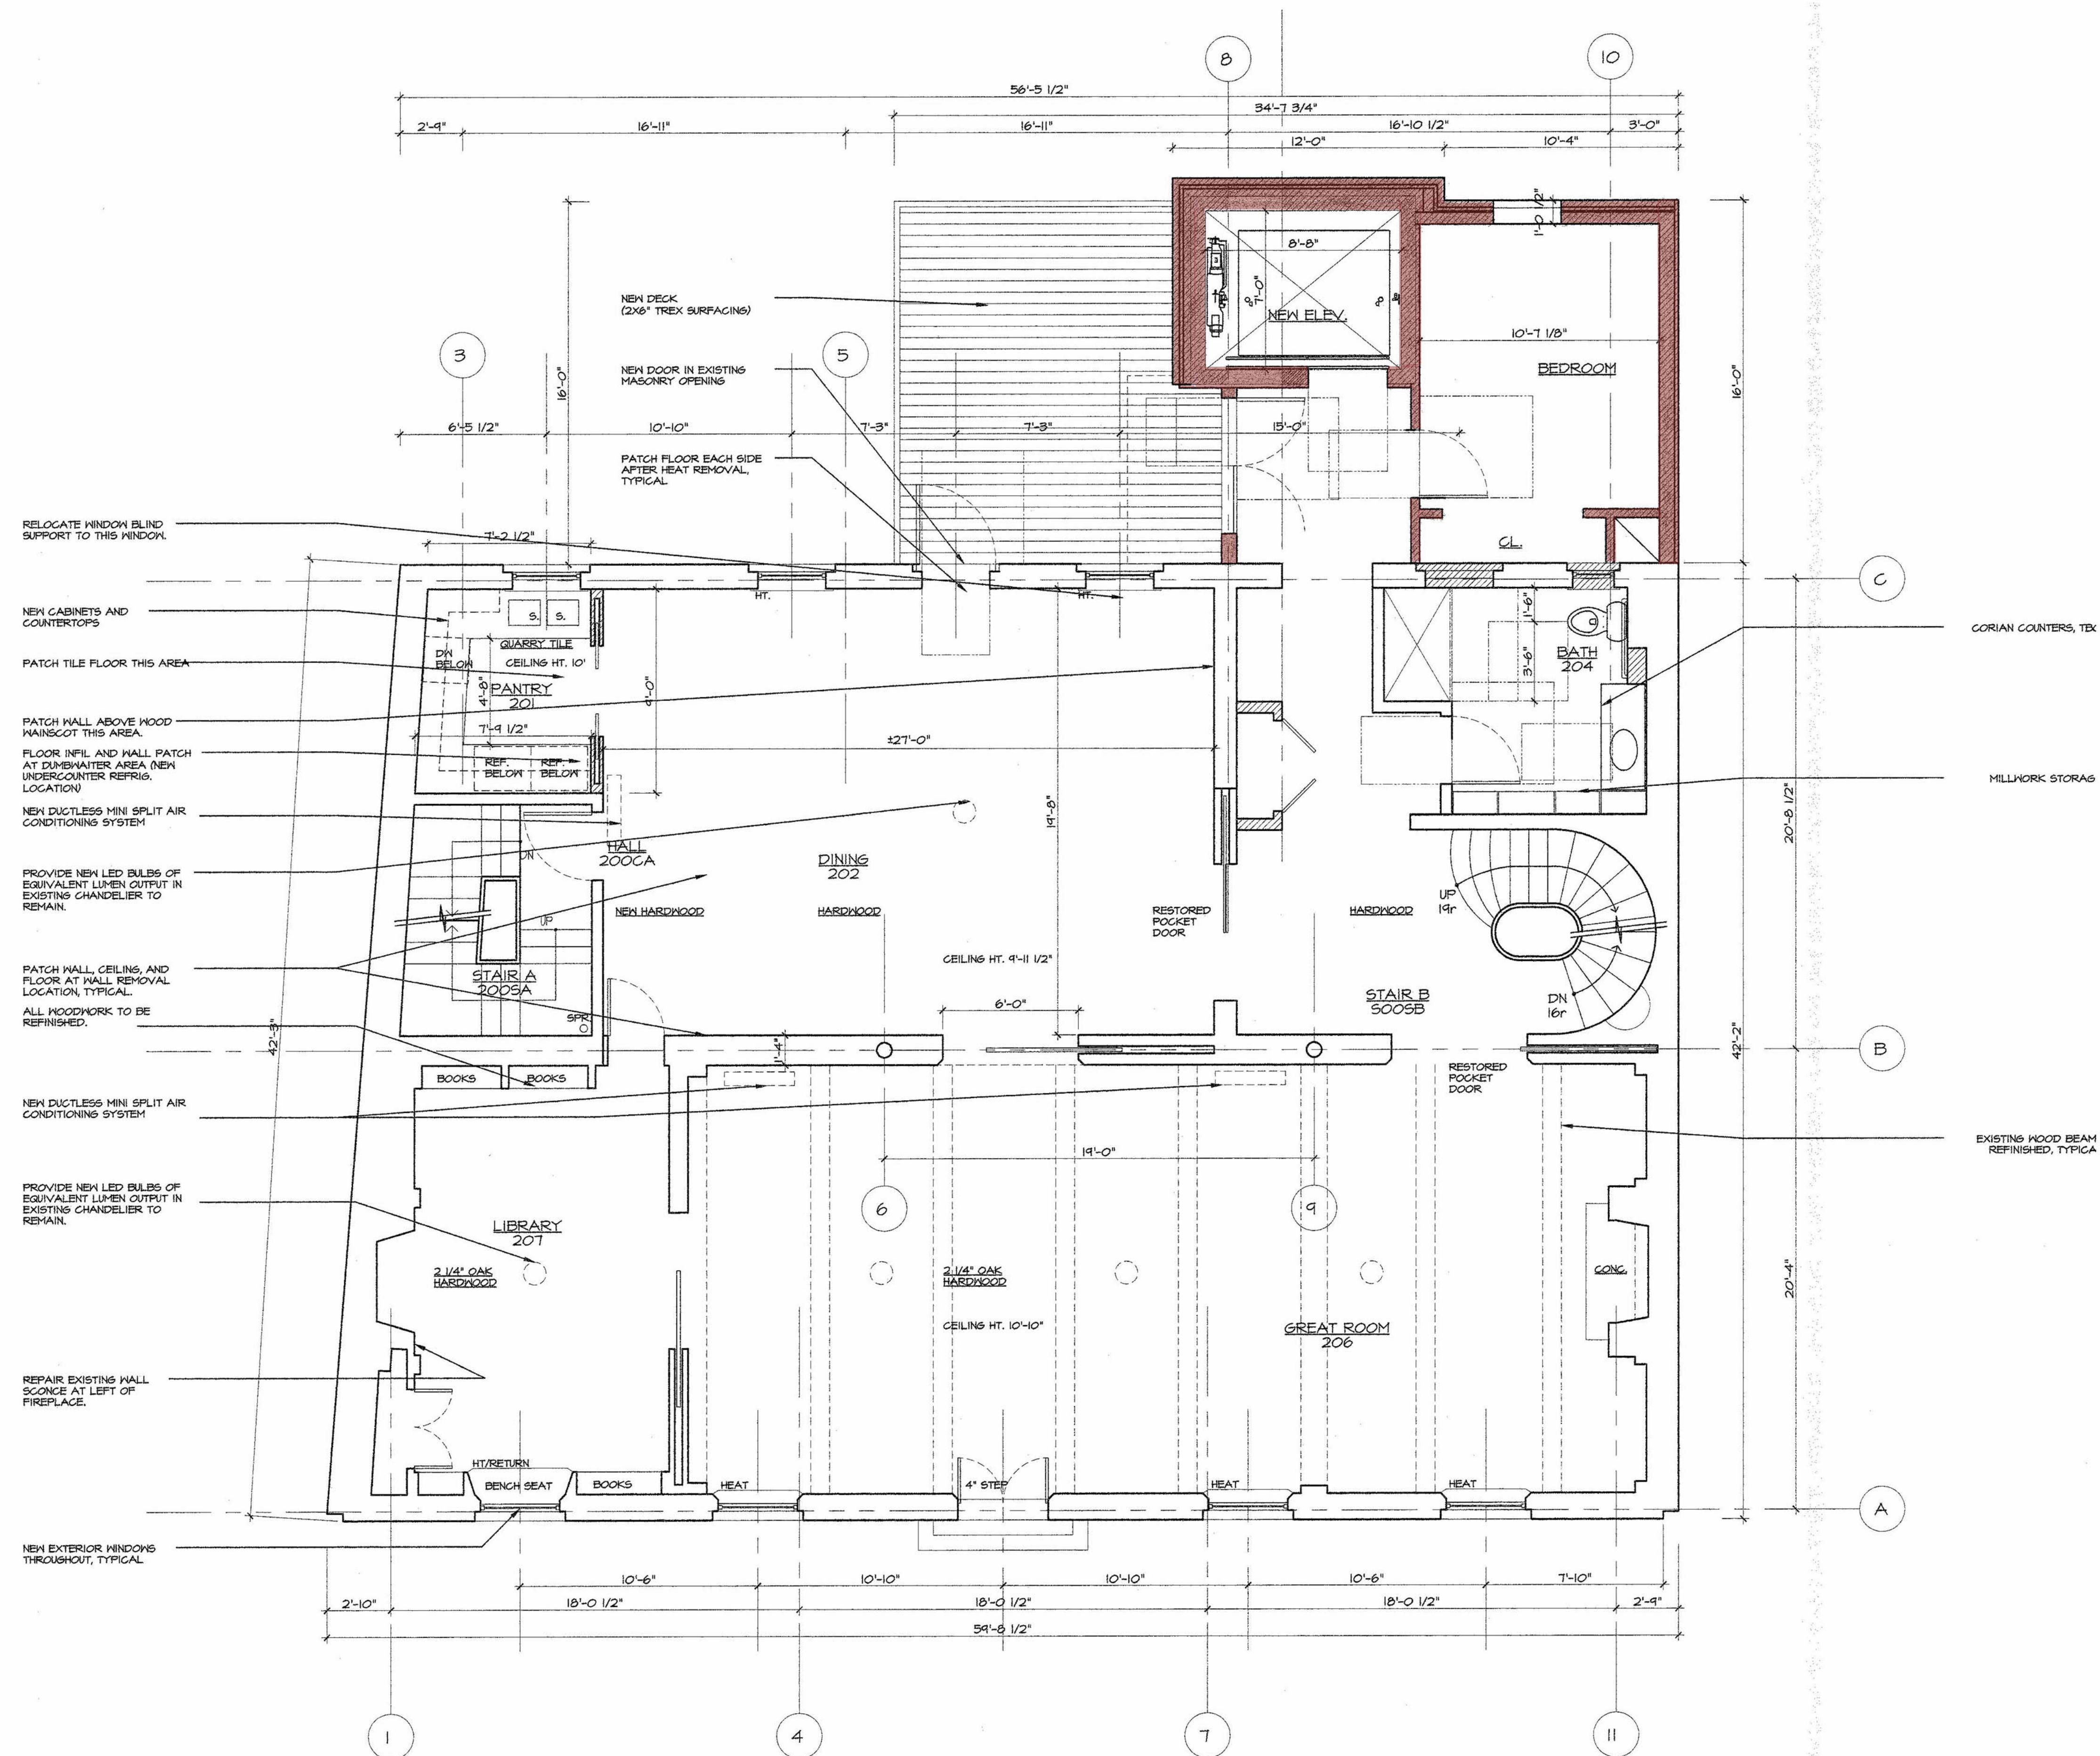

DESIGN DEVELOPMENT - NOT FOR CONSTRUCTION

1 PROPOSED SECOND FLOOR PLAN  
SCALE 1/4" = 1'-0"