
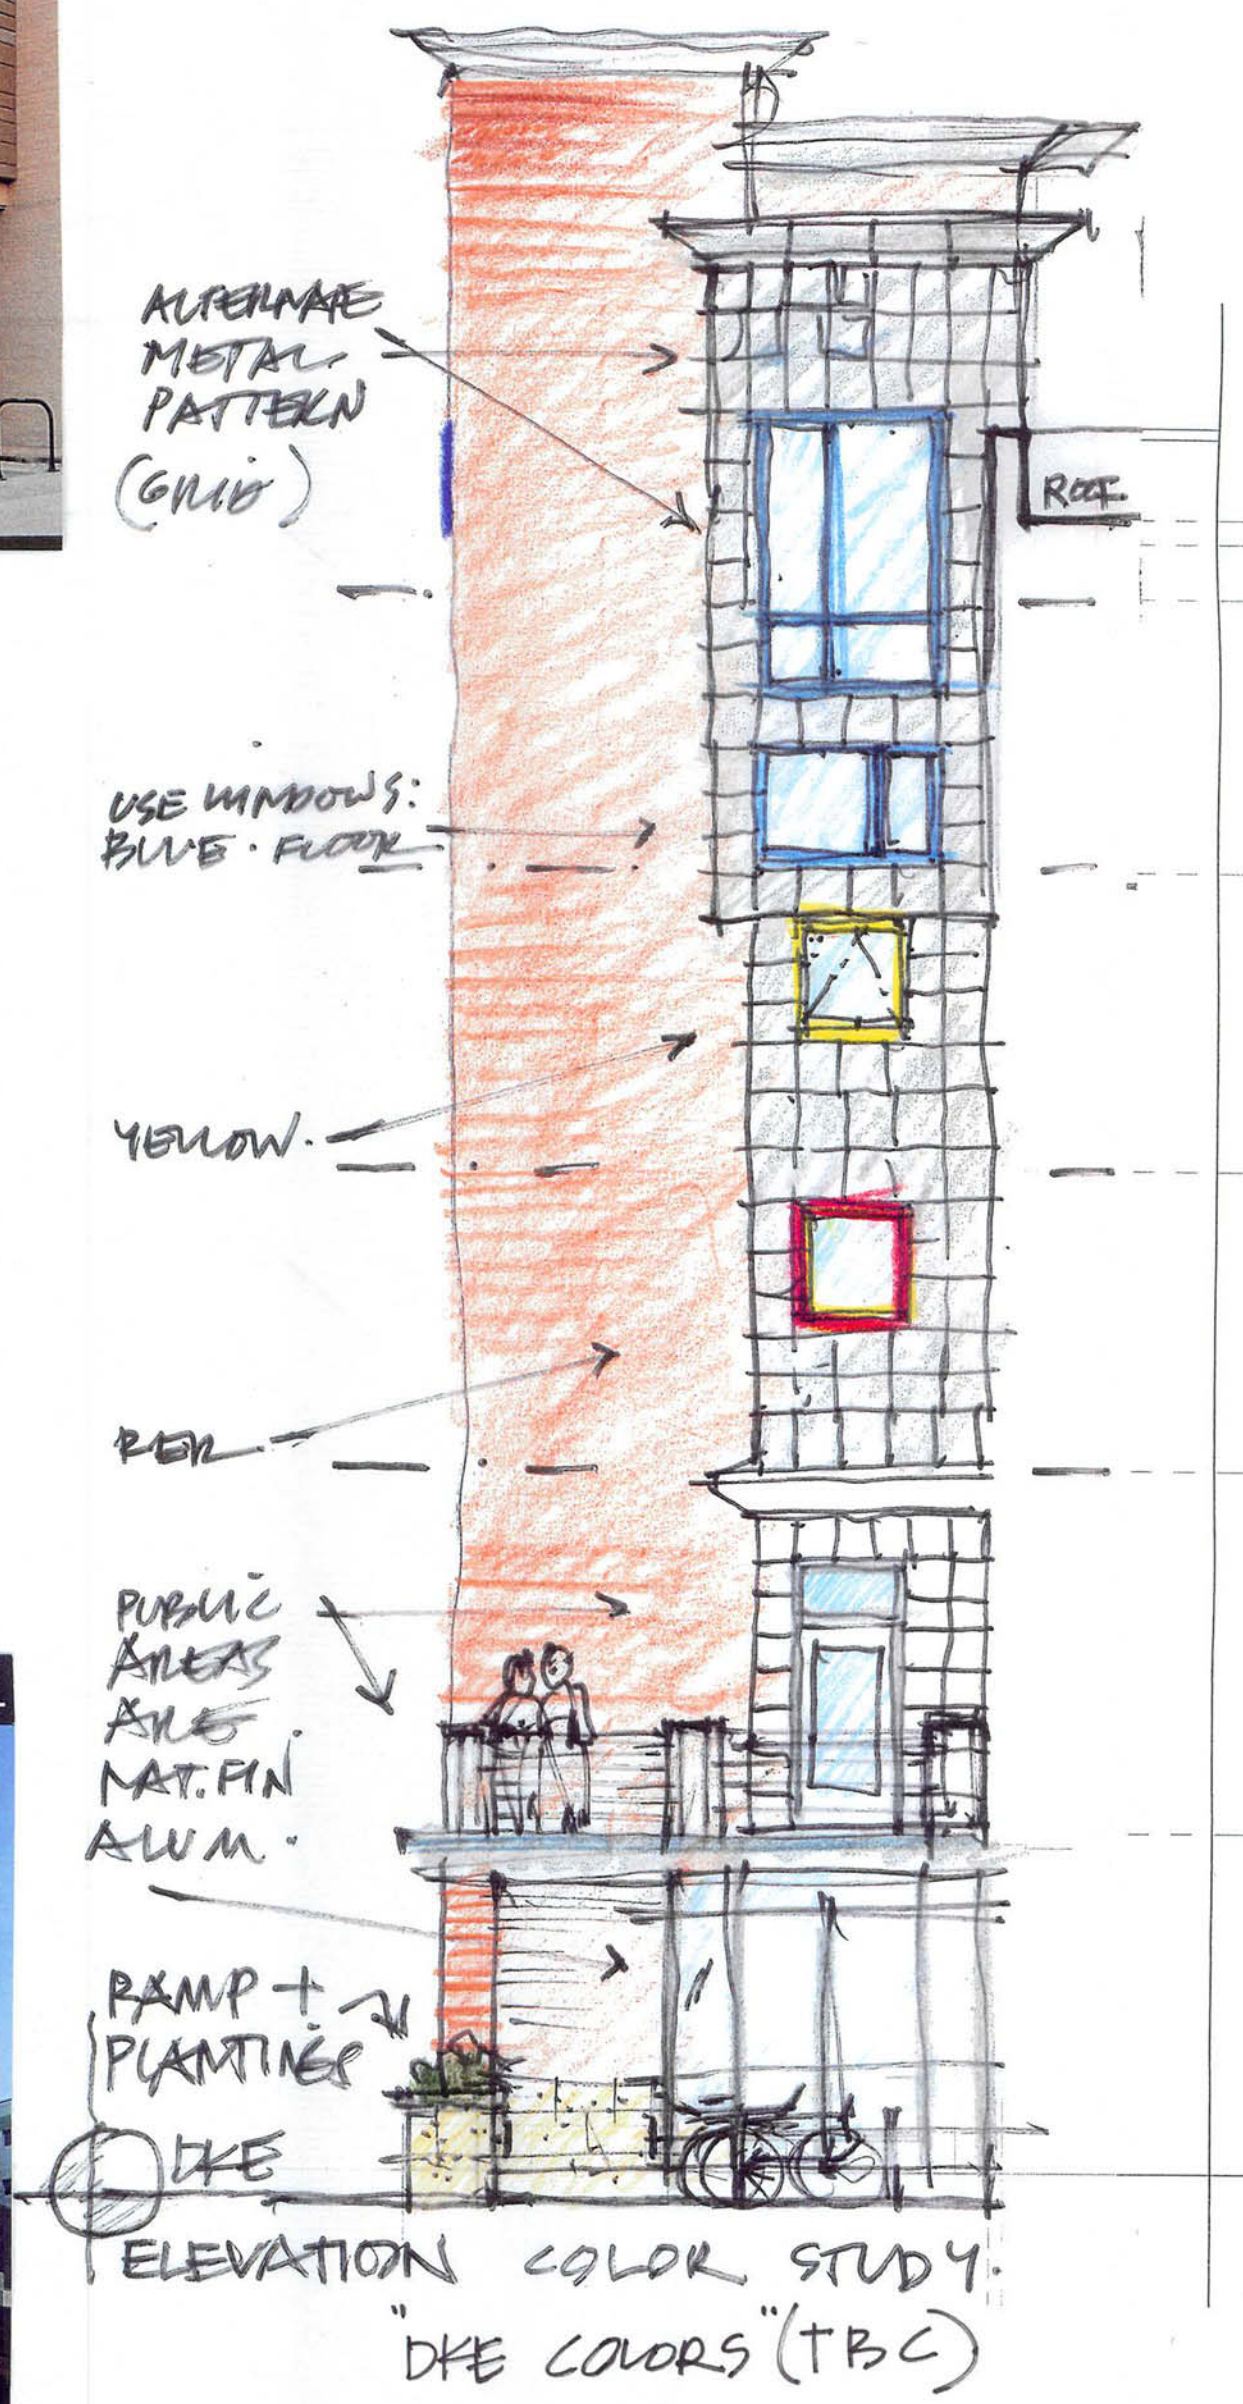
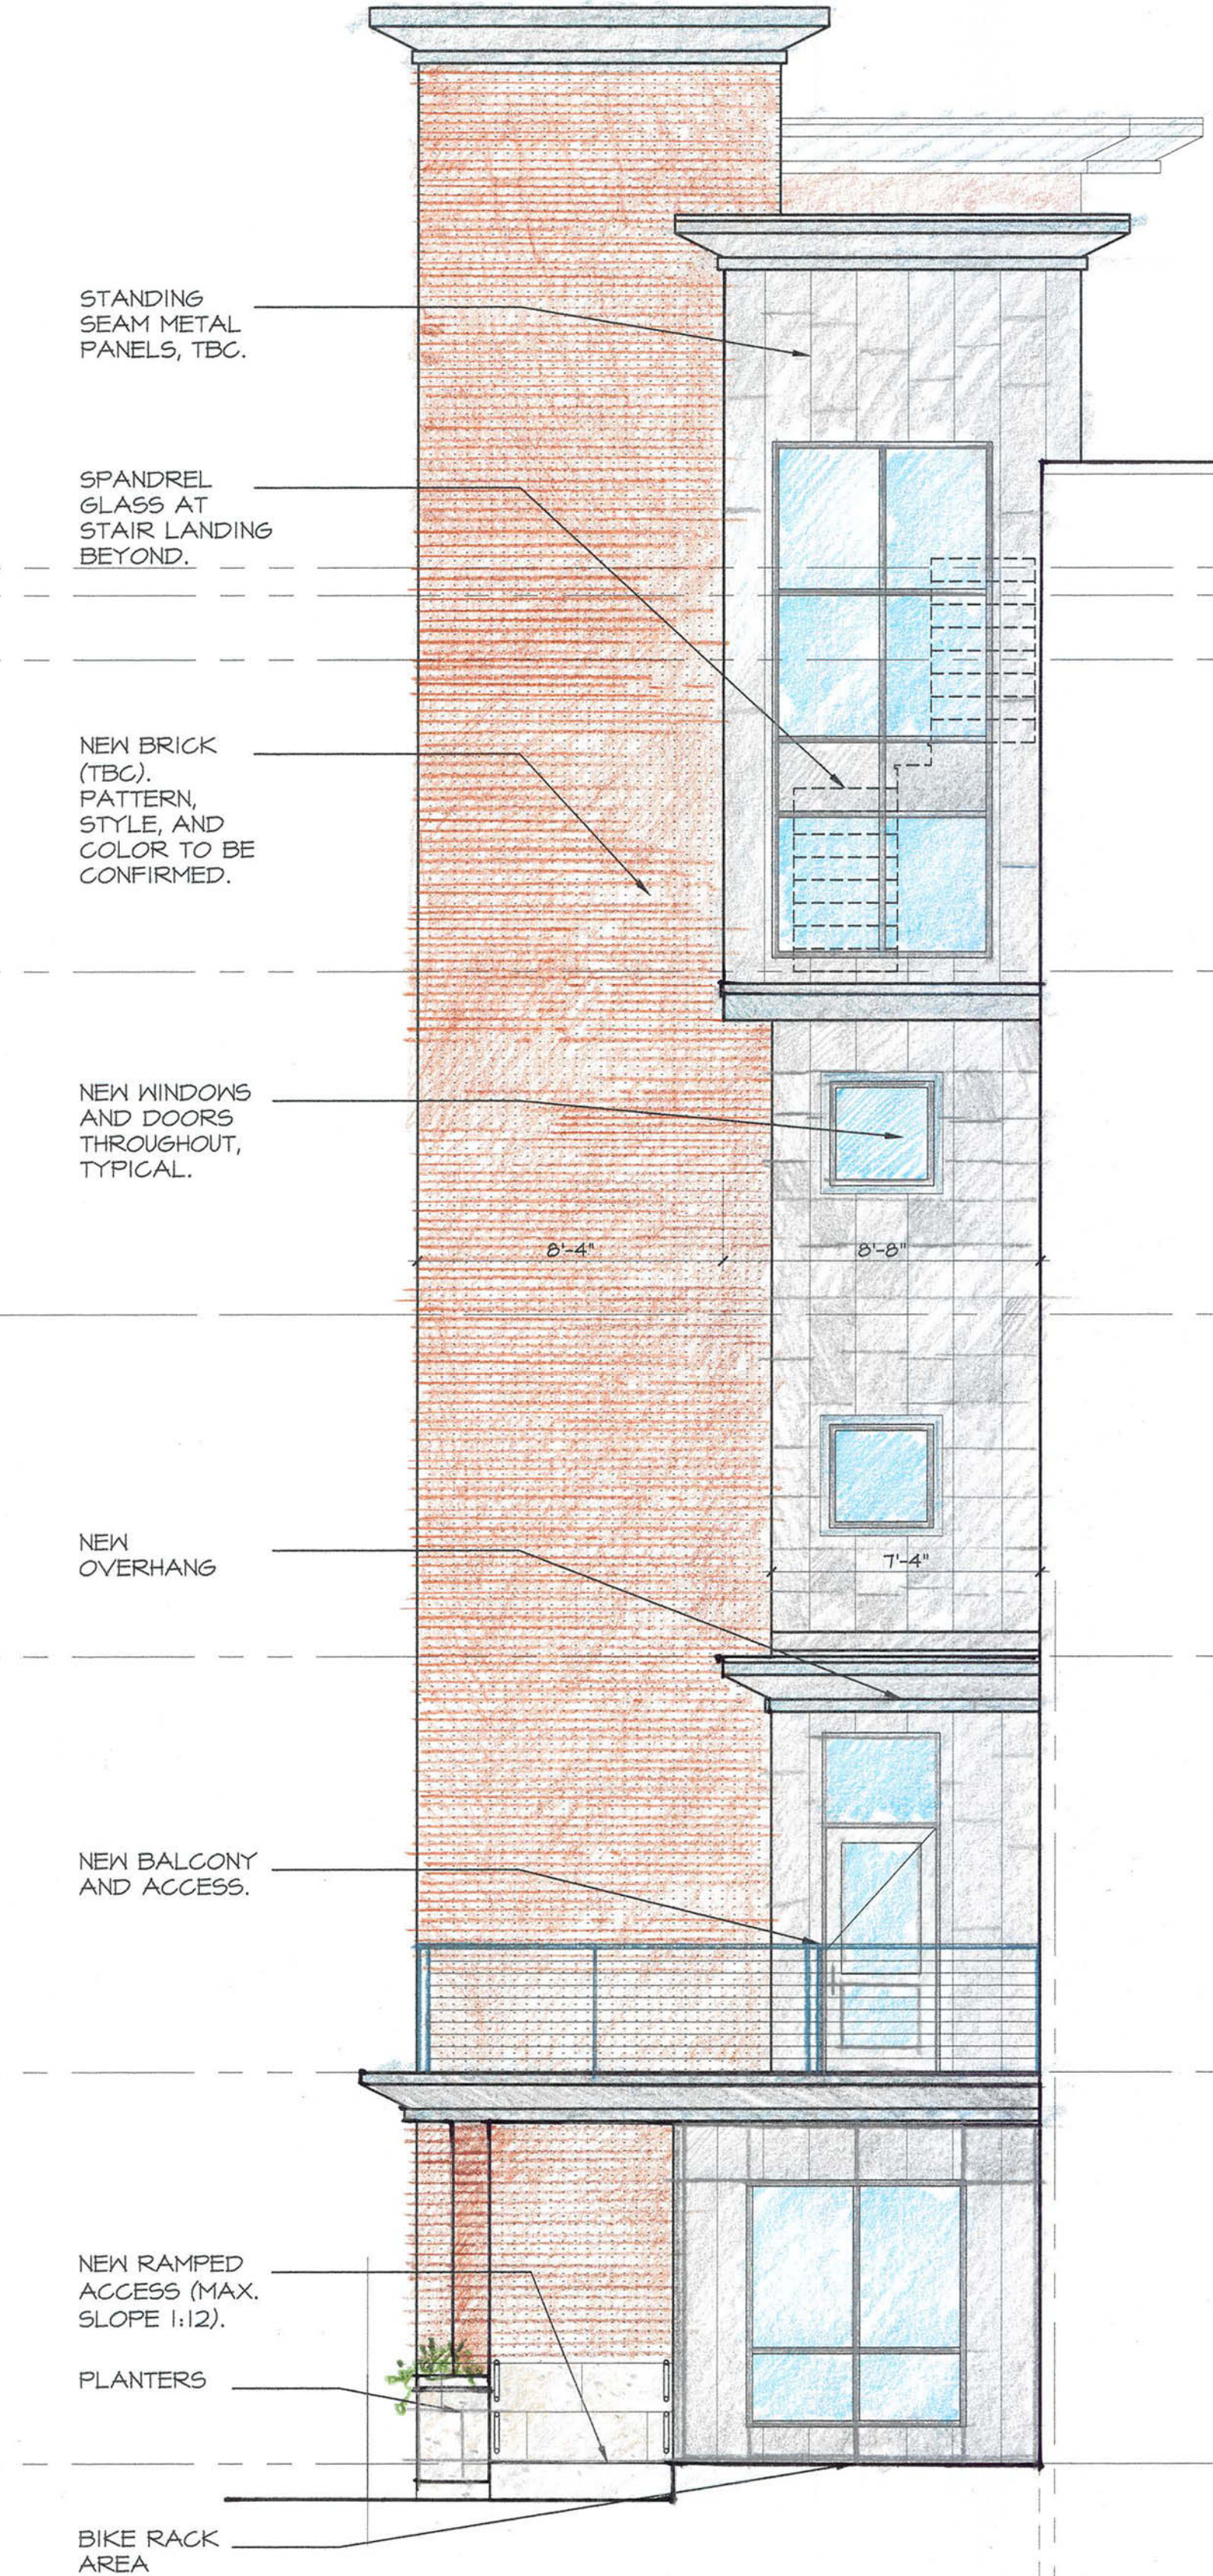


# DIKE ADDITION/ RENOVATION

SCALE	1"=4'-0"	DRAWING NO.
DATE	4-24-15	A2.3
DRAWN BY	DH/LG	SHEET 13 OF 68
JOB NO.	1408	

NTS.  
PH.

3. CONCEPTUAL VIEW OF PROPOSED ADDITION

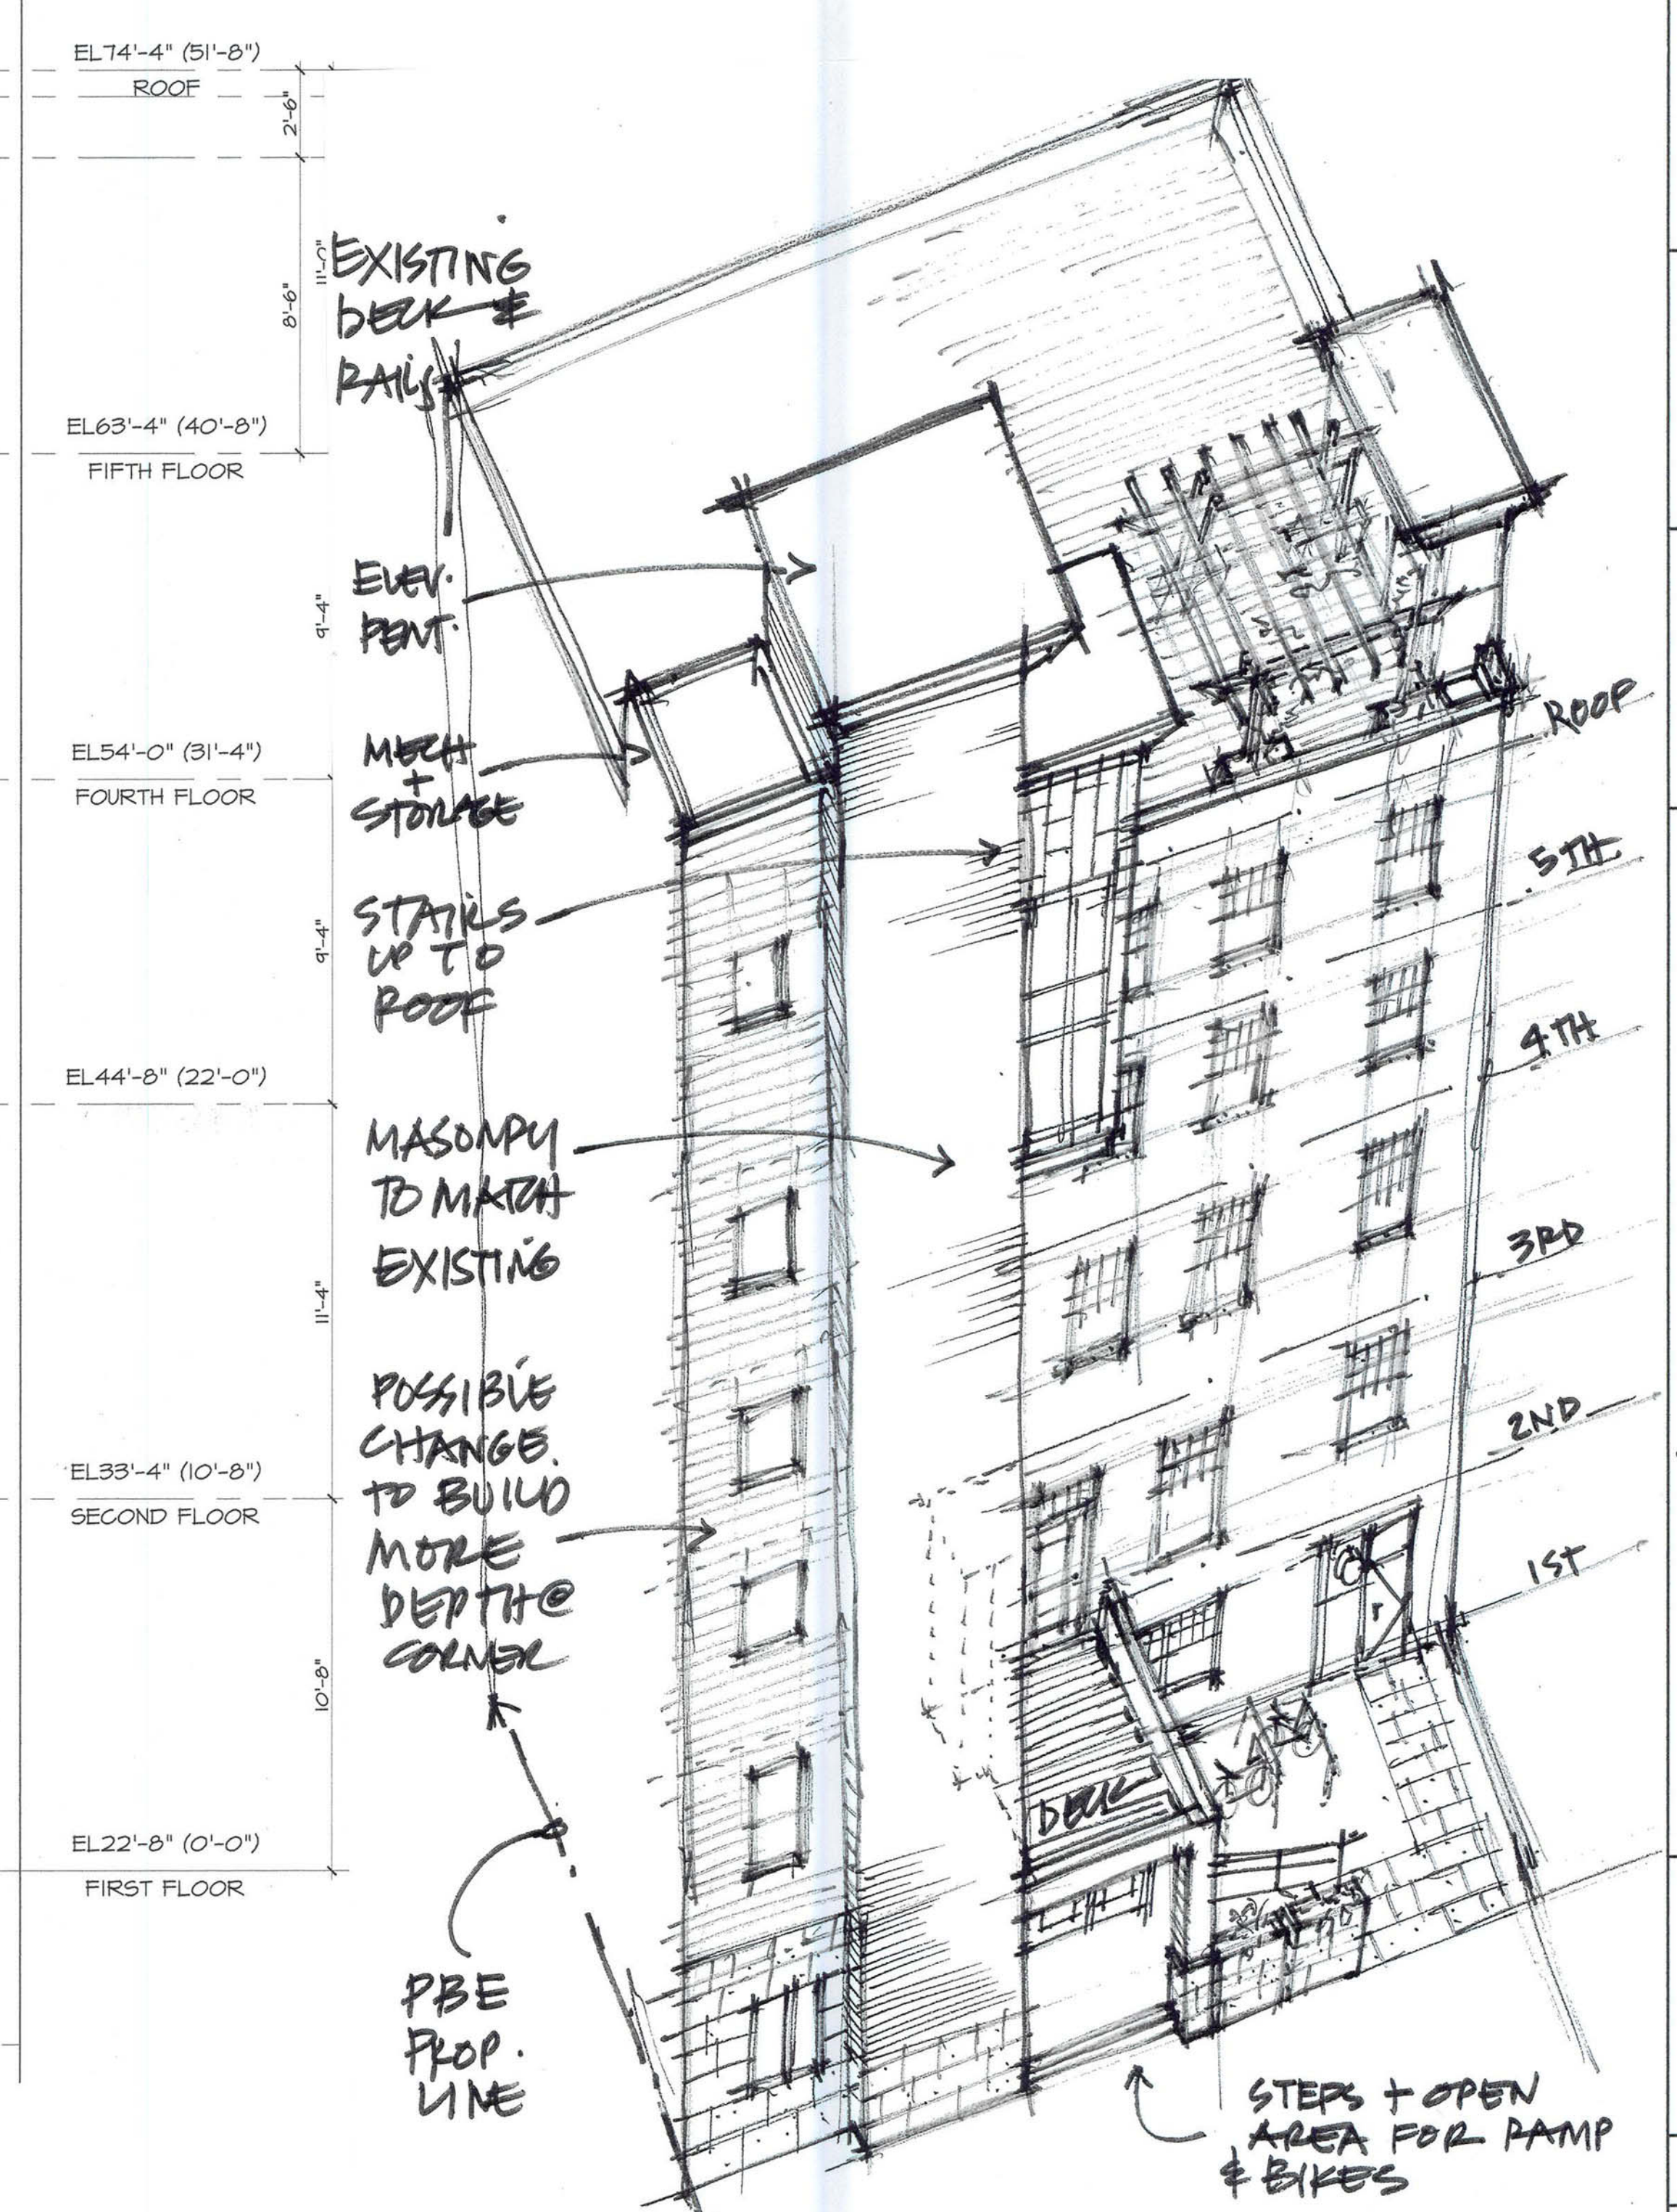

1. PROPOSED SIDE ELEVATION-FRONT

2. PROPOSED SIDE ELEVATION - REAR

